EXTERIOR FINISH SCHEDULE				
MARK	MATERIAL	MANUFACTURER	COLOR	NOTES
ACM-1	ACM PANEL	ALPOLICHO	COLOR TO MATCH PMS 15-4706 GRAY MIST	
ACM-2	ACM PANEL	ALPOLICHO	COLOR TO MATCH PMS 2757C	
CAP-1	PARAPET CAP		COLOR TO MATCH PMS 2757C	20 GA. METAL
CMU-1	8"X8"X16" SMOOTH FACE CMU	OLDCASTLE	WHITE LIMESTONE	MORTAR - SPEC MIX - SM250 ANTIQUE WHITE -INTEGRAL WATER REPELLANT CMU AND MORTAR
EIF-3	EXTERIOR INSULATION FINISH SYSTEM	DRYVIT	COLOR TO MATCH PMS 2757C	
PT-1	PAINT	DUNN EDWARDS	FOGGY DAY DE6226	HM DOORS
PT-2	PAINT	DUNN EDWARDS	COLOR TO MATCH PMS 2757C	HM DOORS
TPO	MEMBRANE ROOFING	FIRESTONE	ULTRA PLY TPO 60 MIL - WHITE	15 YEAR WARRANTY OR EQUAL

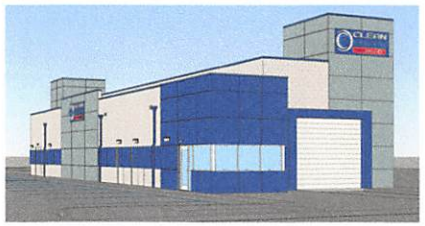

6 ENTRY - TUNNEL

5 EXIT - TUNNEL

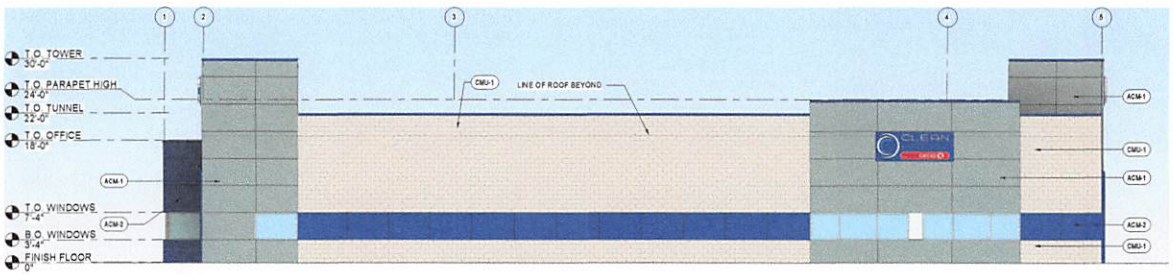

4 EAST-FACING ELEVATION
1/8" = 1'-0"

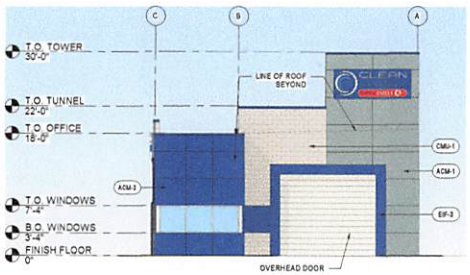

3 TUNNEL ENTRANCE ELEVATION
1/8" = 1'-0"

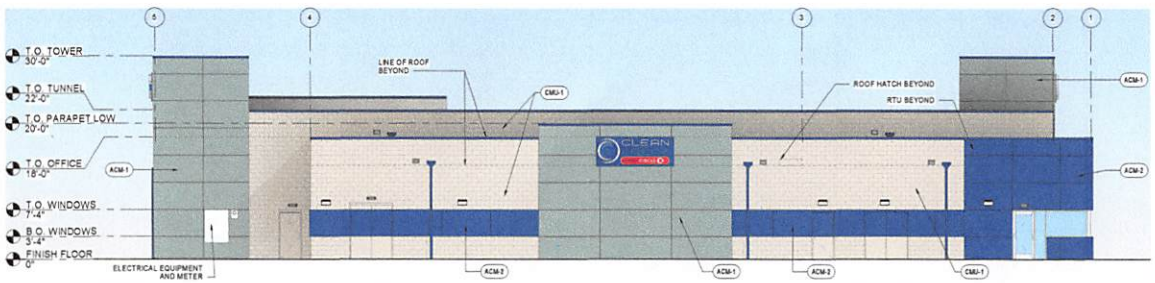

2 WEST-FACING ELEVATION
1/8" = 1'-0"

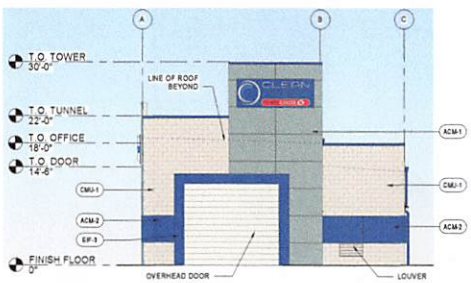

1 TUNNEL EXIT ELEVATION
1/8" = 1'-0"

HFA
HFA-AE, LTD.
t 479.273.7780
1705 S. Walton Blvd., Suite 3
Bentonville, Arkansas 72712
www.hfa-ae.com

STIPULATION FOR REUSE

CLEAN FREAK CARWASH

JOB NUMBER:

ISSUE BLOCK

CHECKED BY:	JMC
DRAWN BY:	MND
DOCUMENT DATE:	03/15/24

NOT FOR CONSTRUCTION

EXTERIOR COLOR ELEVATIONS

SHEET: A201