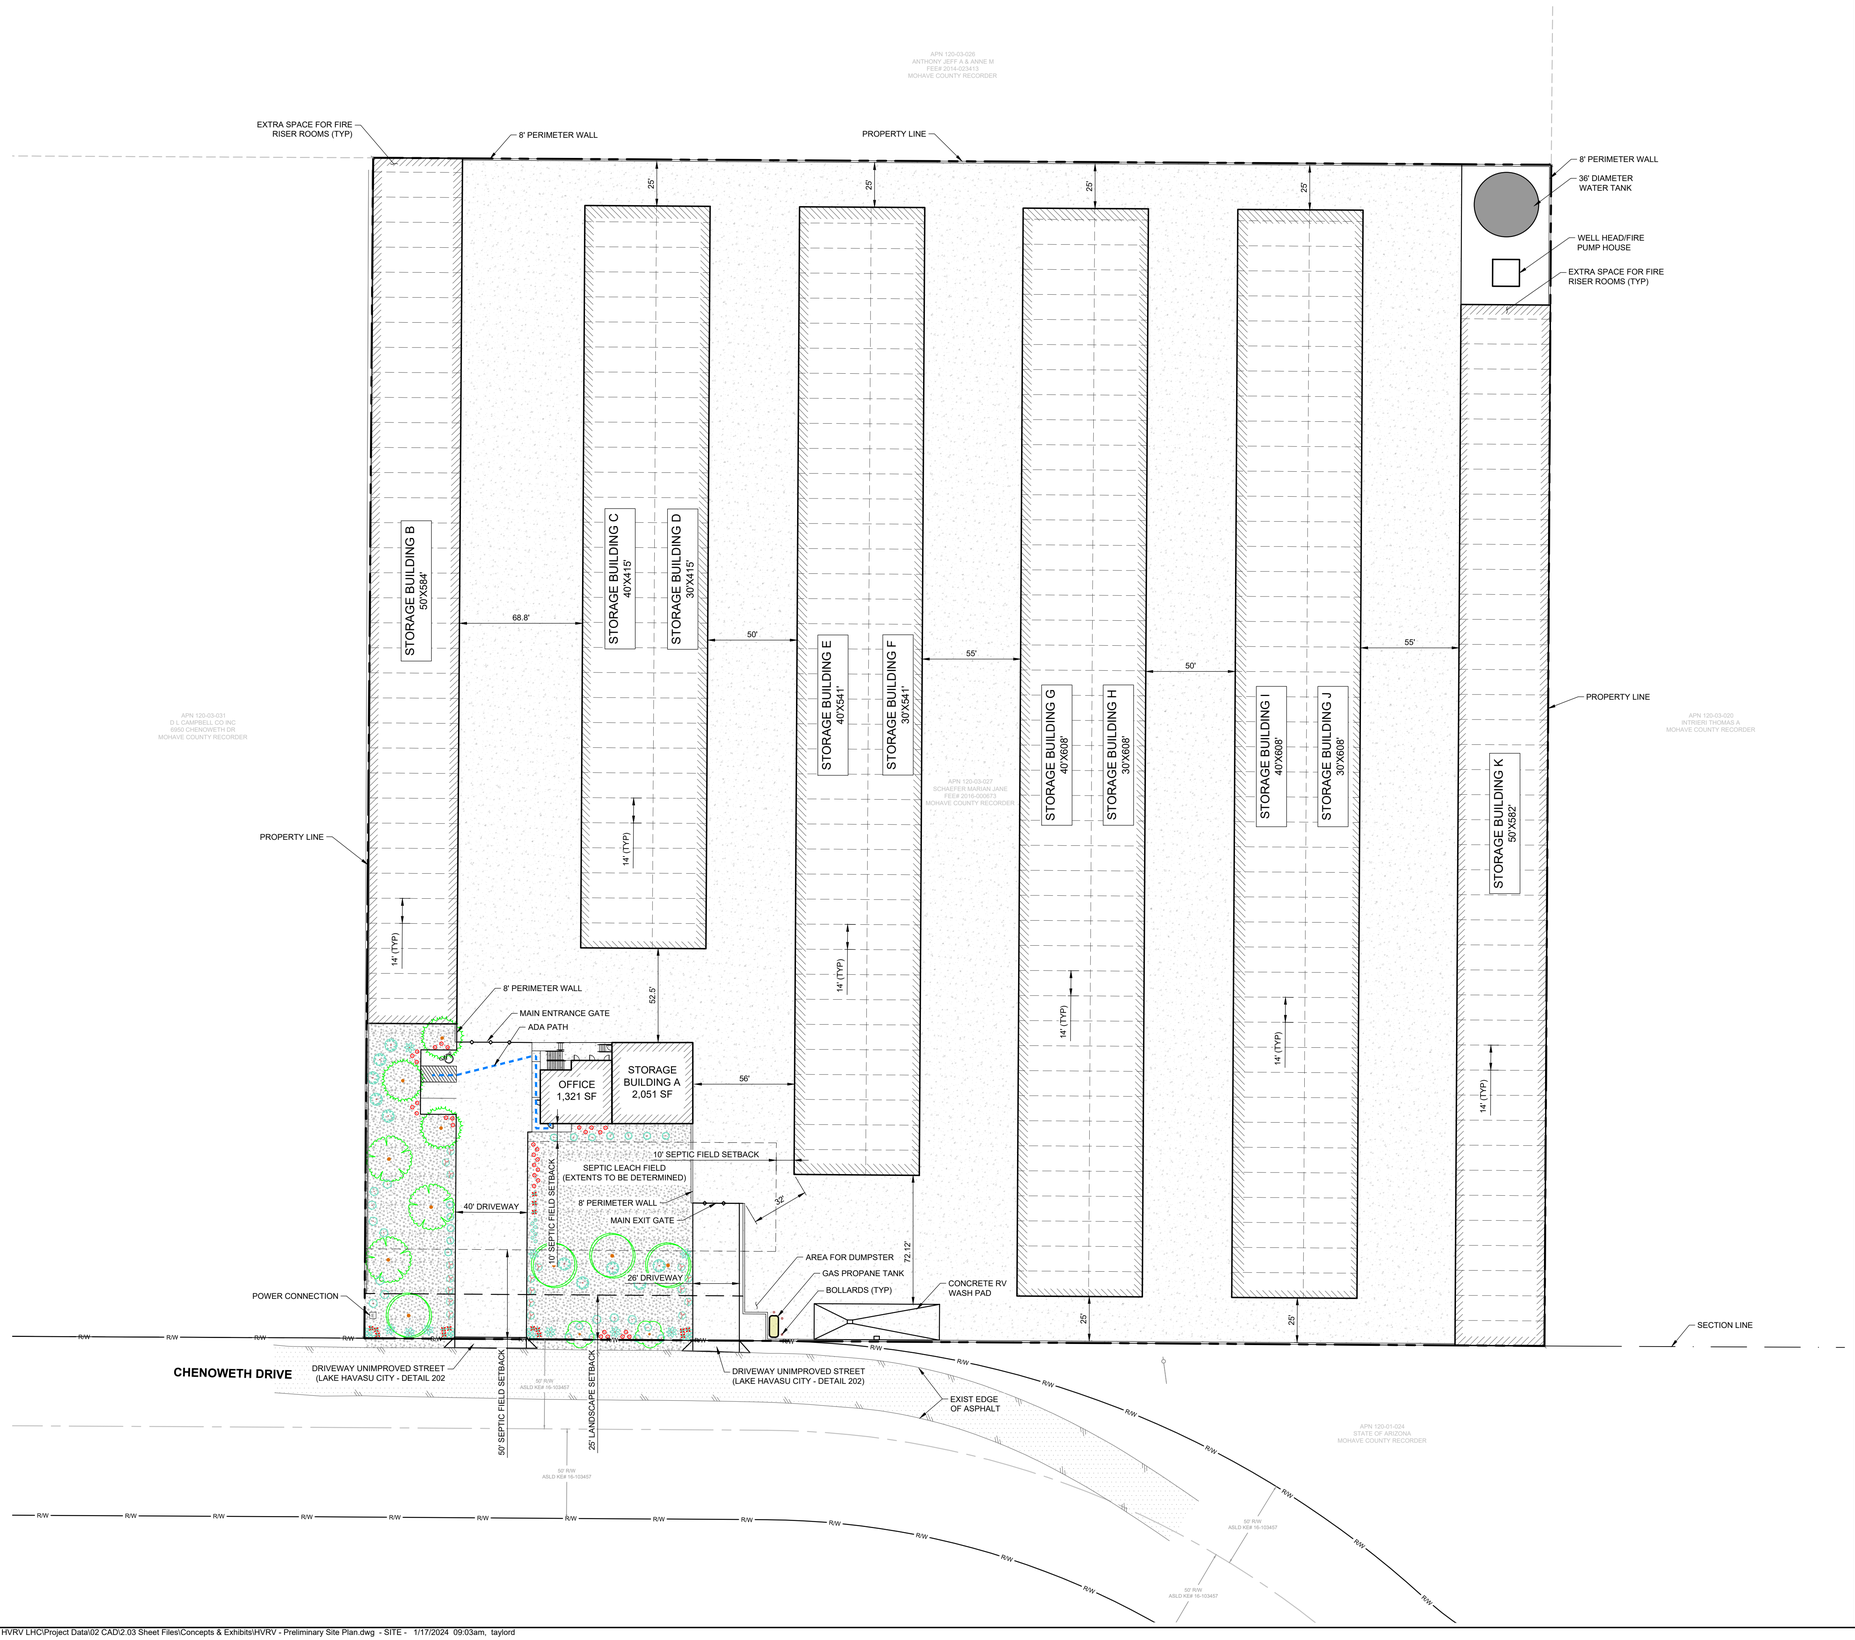

0 40' 80'
SCALE: 1" = 40'

RV STORAGE GARAGE

SIZE	COUNT
30' GARAGE	153
40' GARAGE	153
50' GARAGE	75
TOTAL	381

STORAGE UNITS

BUILDING NAME	AREA (SF)
STORAGE BUILDING A	2,051
STORAGE BUILDING B	29,200
STORAGE BUILDING C	16,600
STORAGE BUILDING D	12,450
STORAGE BUILDING E	21,640
STORAGE BUILDING F	16,230
STORAGE BUILDING G	24,320
STORAGE BUILDING H	18,240
STORAGE BUILDING I	24,320
STORAGE BUILDING J	18,240
STORAGE BUILDING K	29,100
TOTAL	**212,391**

PLANT SCHEDULE

SYMBOL	COMMON / BOTANICAL NAME	CONT	QTY	REMARKS
TREES				
	WANDAHUITA / CORDIA BOISSIERI	24" BOX	2	
	BLUE PALO VERDE / PARKINSONIA FLORIDA	24" BOX	3	
	CHITALPA / X CHITALPA TASHKENTENSIS	24" BOX	4	
	VELVET MESQUITE / PROSOPIS VELUTINA	24" BOX	3	
SYMBOL	COMMON / BOTANICAL NAME	SIZE	QTY	REMARKS
SHRUBS				
	CENTURY PLANT / AGAVE AMERICANA	5 GAL	9	
	CHUPAROSA / JUSTICIA CALIFORNICA	5 GAL	18	
	COMPACT TEXAS SAGE / LEUCOPHYLLUM FRUTESCENS 'COMPACTA'	5 GAL	18	
	CREOSOTE BUSH / LARREA TRIDENTATA	5 GAL	11	
	JOJOBA / SIMMONDSIA CHINENSIS	5 GAL	10	
	RED YUCCA / HESPERALOE PARVIFLORA	5 GAL	15	
ANNUALS/PERENNIALS				
	ANGELITA DAISY / HYMENOXYS ACAULIS	1 GAL	31	
	DWARF MORNING GLORY / CONVOLVULUS TRICOLOR	1 GAL	32	

REFERENCE NOTES SCHEDULE

SYMBOL	DESCRIPTION	QTY
	4" DEPTH 2" DIA. DECOMPOSED GRANITE / COLOR: PER OWNER	19,904 SF

HORROCKS ENGINEERS
2162 West Grove Pkwy., Suite 400
Pleasant Grove, UT 84062
(801) 763-5100
www.horrocks.com

WARNING
0 1 2
IF THIS BAR DOES NOT MEASURE 2" THEN DRAWING IS NOT TO SCALE

REVISIONS

REV #	DATE	

*SEE GENERAL NOTES SHEET

DRAWING INFO

DATE	01.10.2024
DESIGNED	TD
DRAWN	JCS
CHECKED	RS
PROJECT	AZ-7849-23

PRELIMINARY
NOT FOR CONSTRUCTION

HVRV LHC
7000 CHENOWETH DRIVE
LAKE HAVASU CITY, AZ

PRELIMINARY SITE AND LANDSCAPE PLAN

EXH

Q:\!2023\AZ-7849-23 HVRV LHC\Project Data\02 CAD\2.03 Sheet Files\Concepts & Exhibits\HVRV - Preliminary Site Plan.dwg - SITE - 1/17/2024 09:03am, taylord