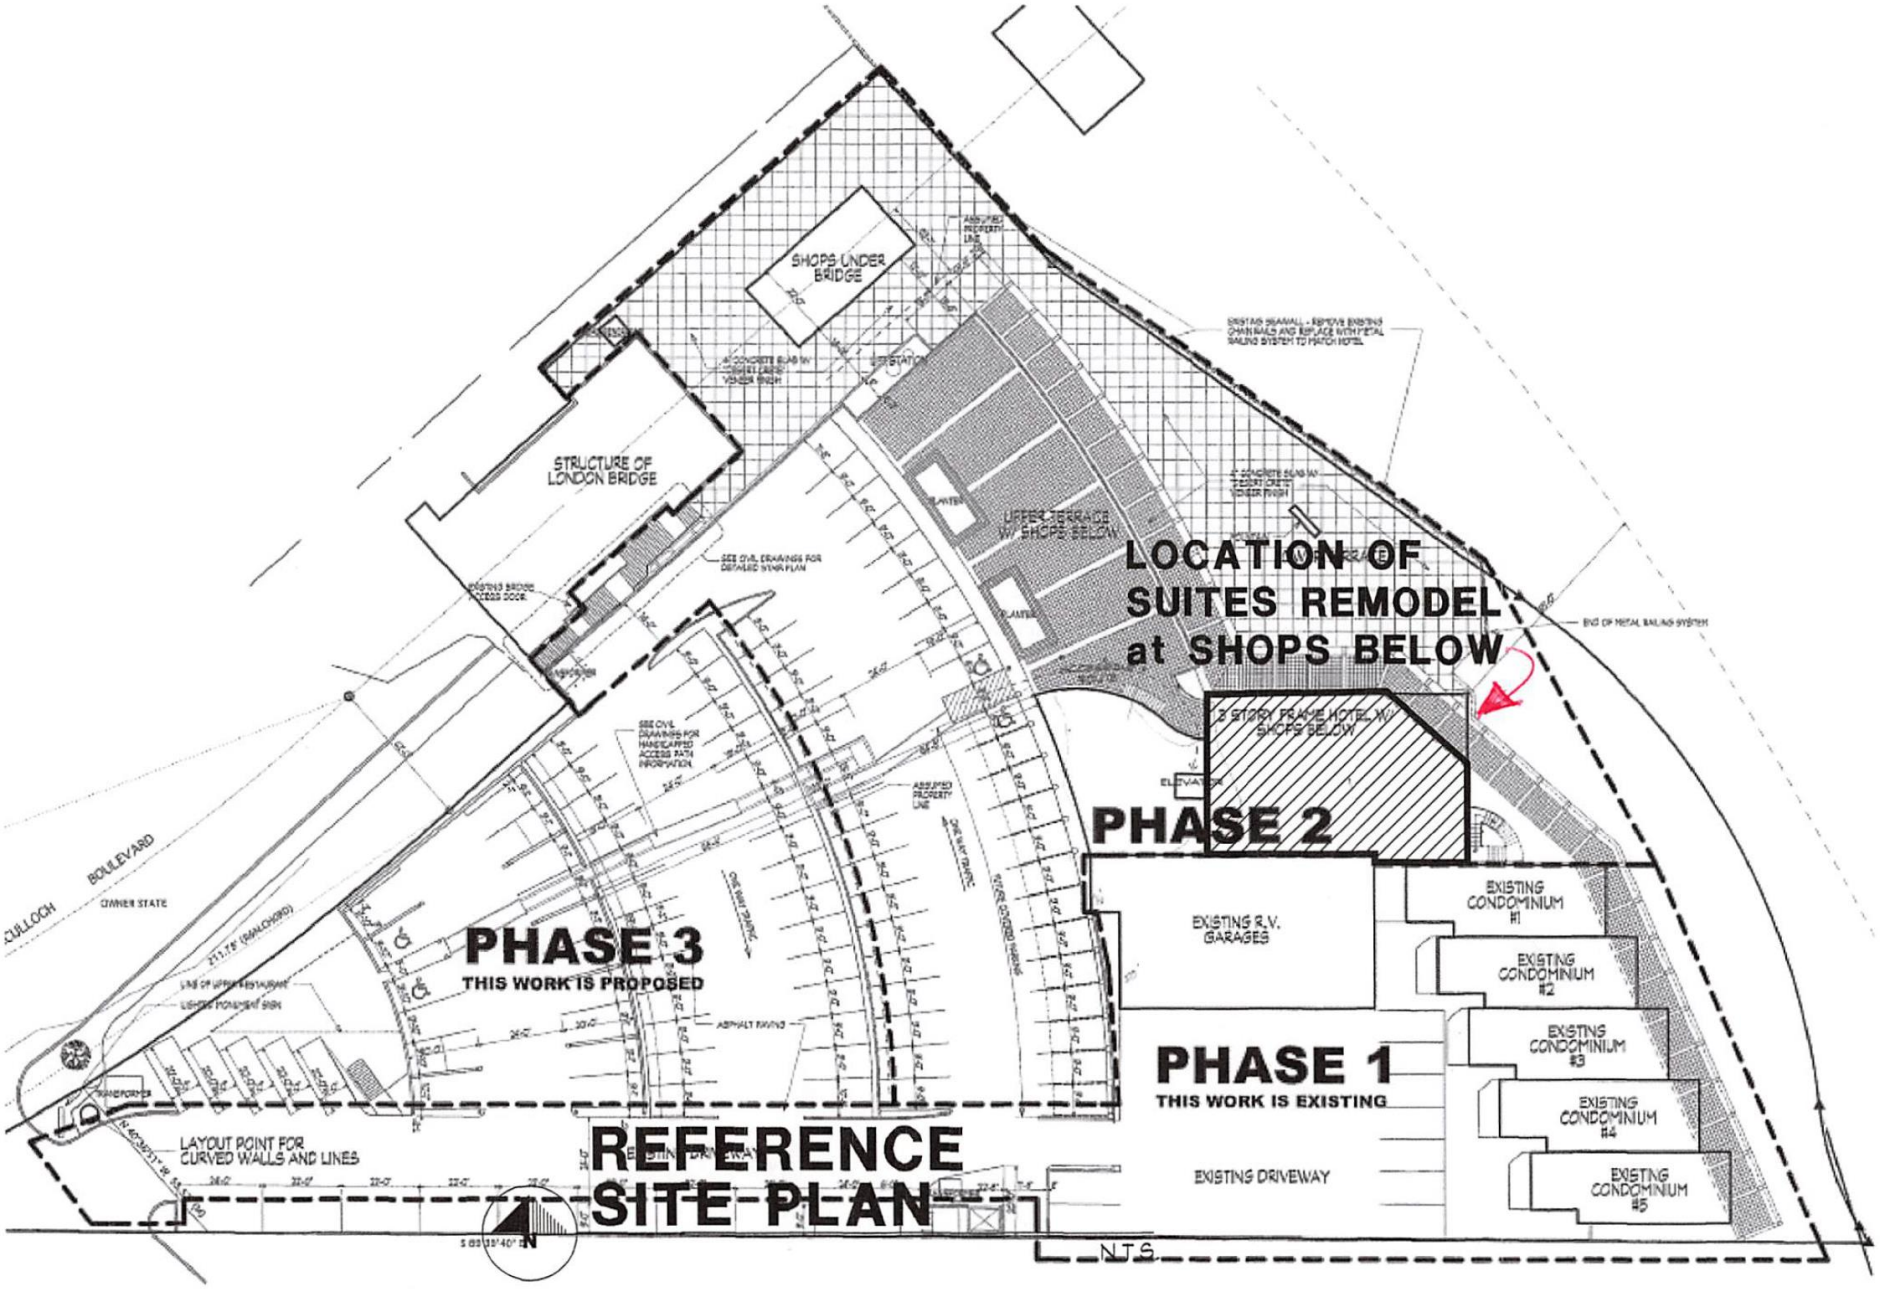

REFERENCE SITE PLAN